


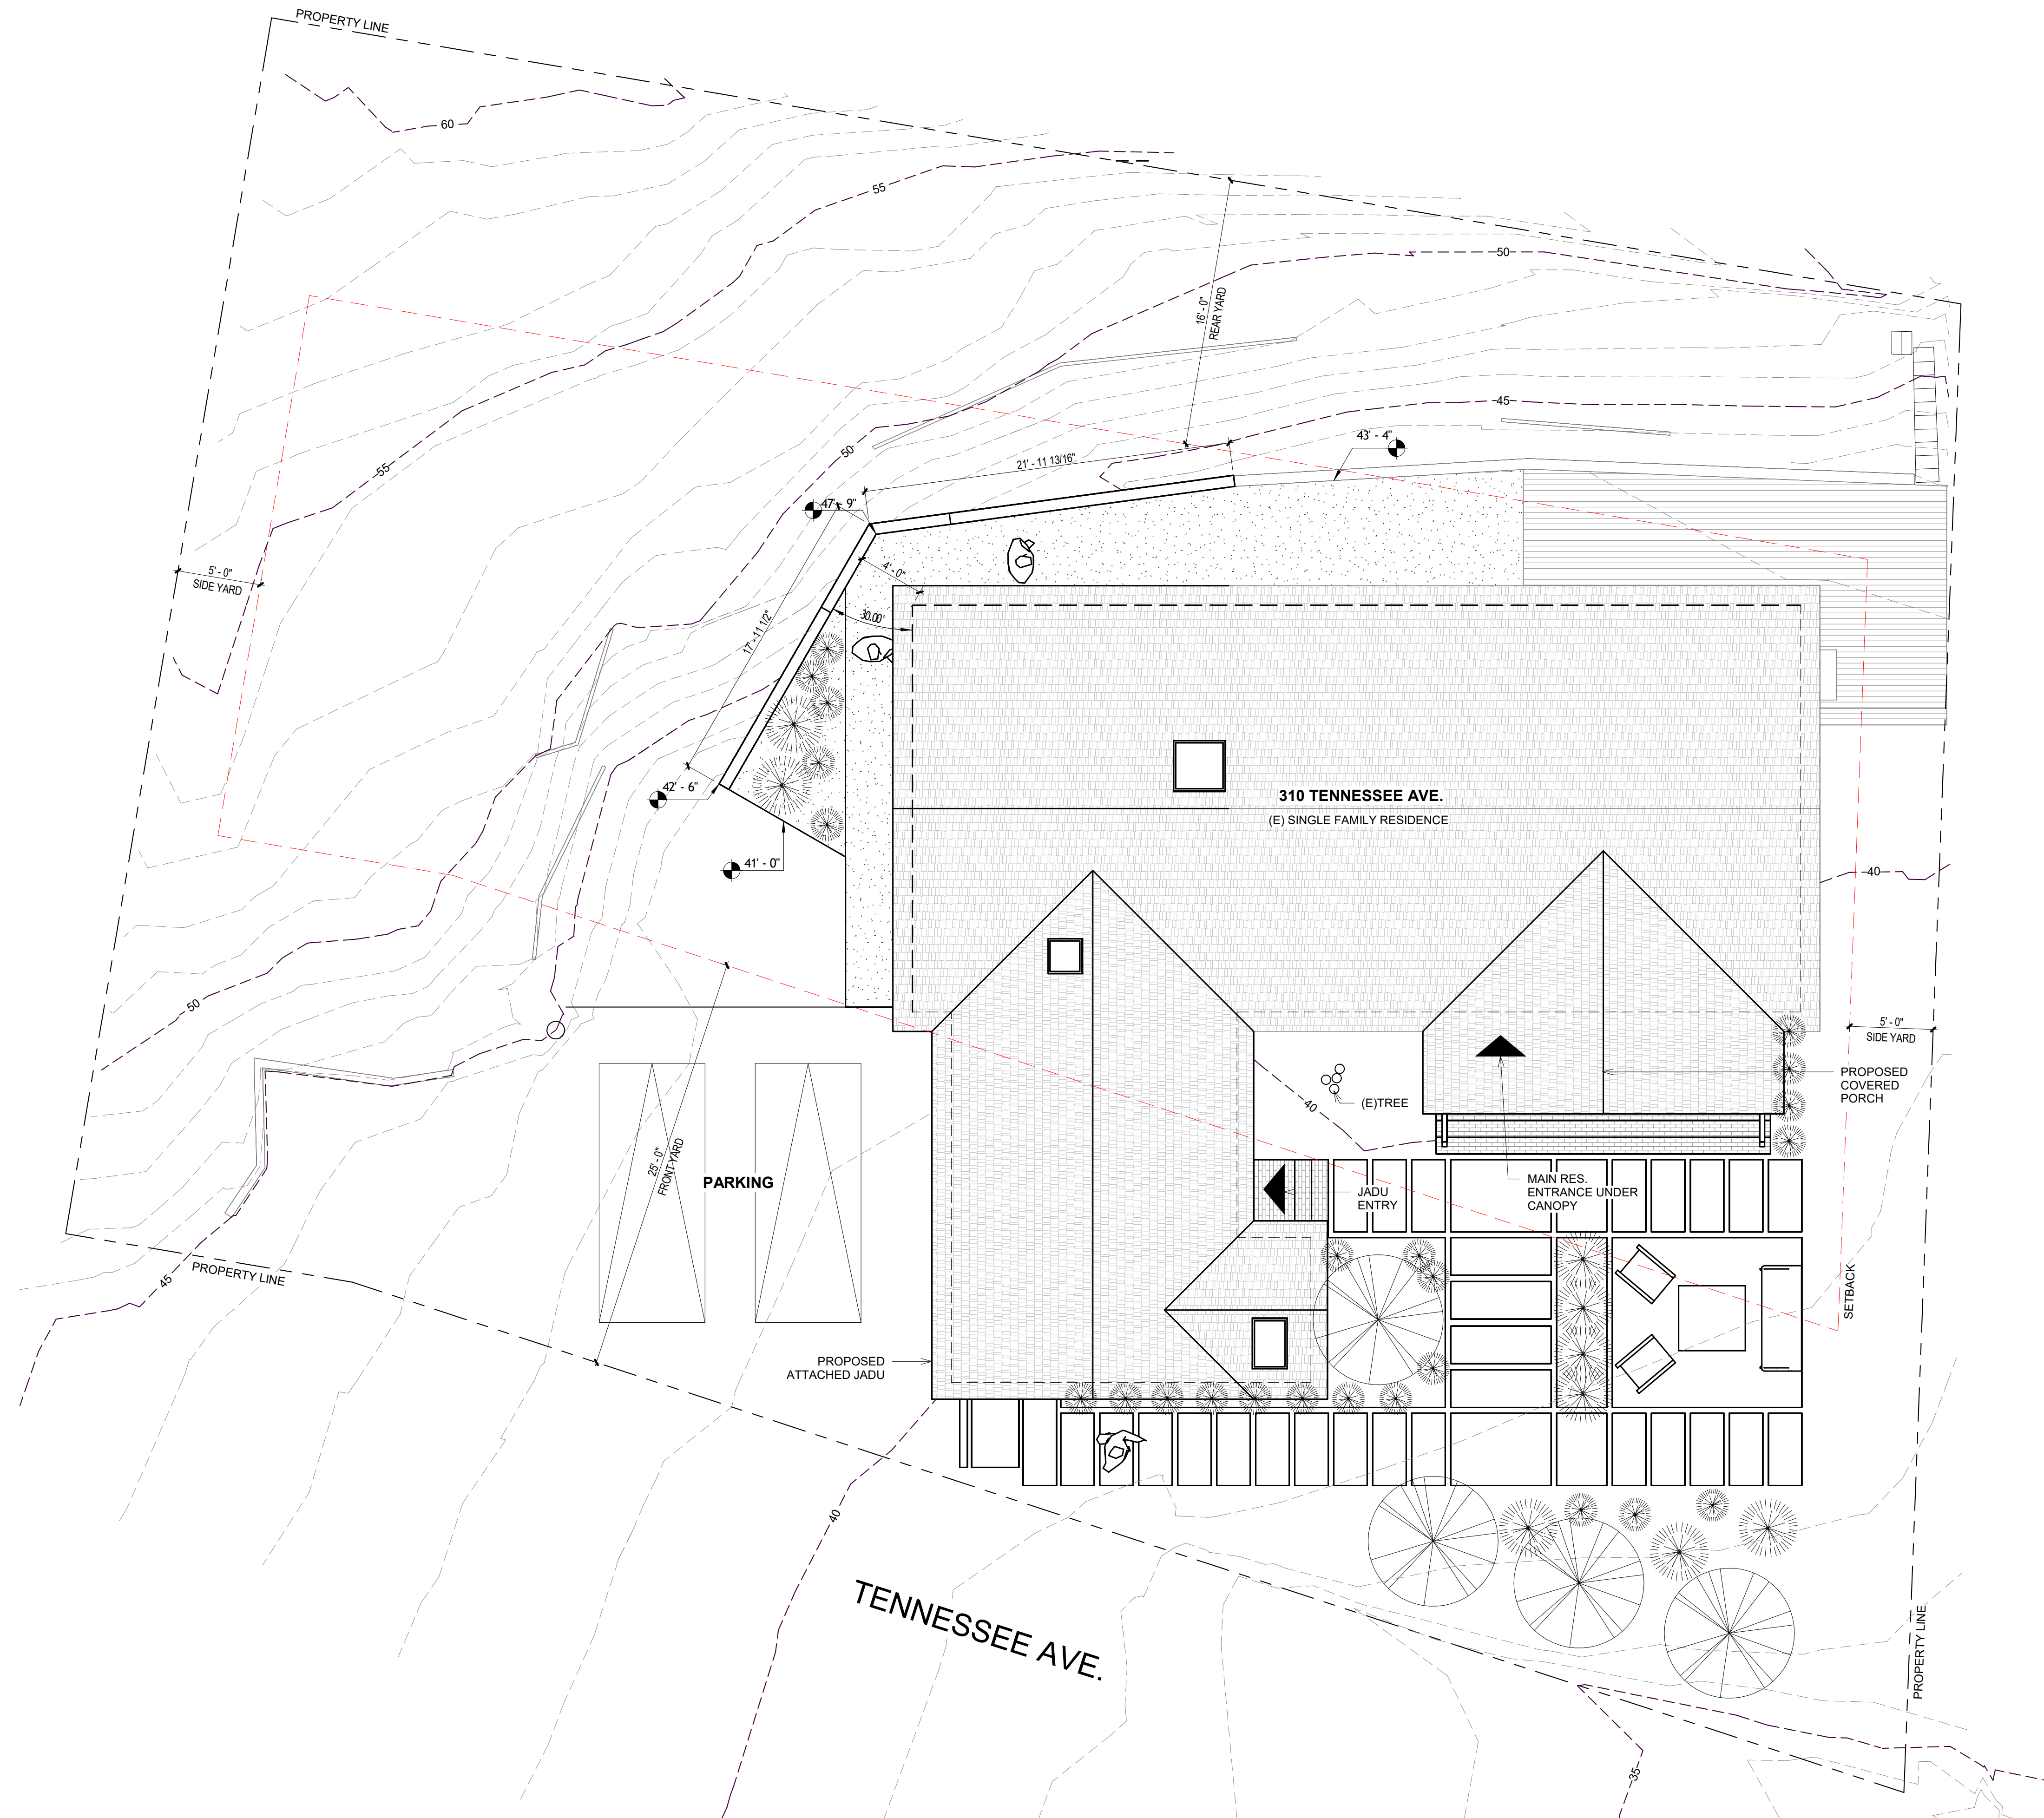


HUCKSTEPP / TAISTRA
310 TENNESSEE AVE.
MILL VALLEY, CA 94941

PROPOSED SITE PLAN

A1.1

Scale 3/16" = 1'-0"

7/30/2026 1:58:02 PM

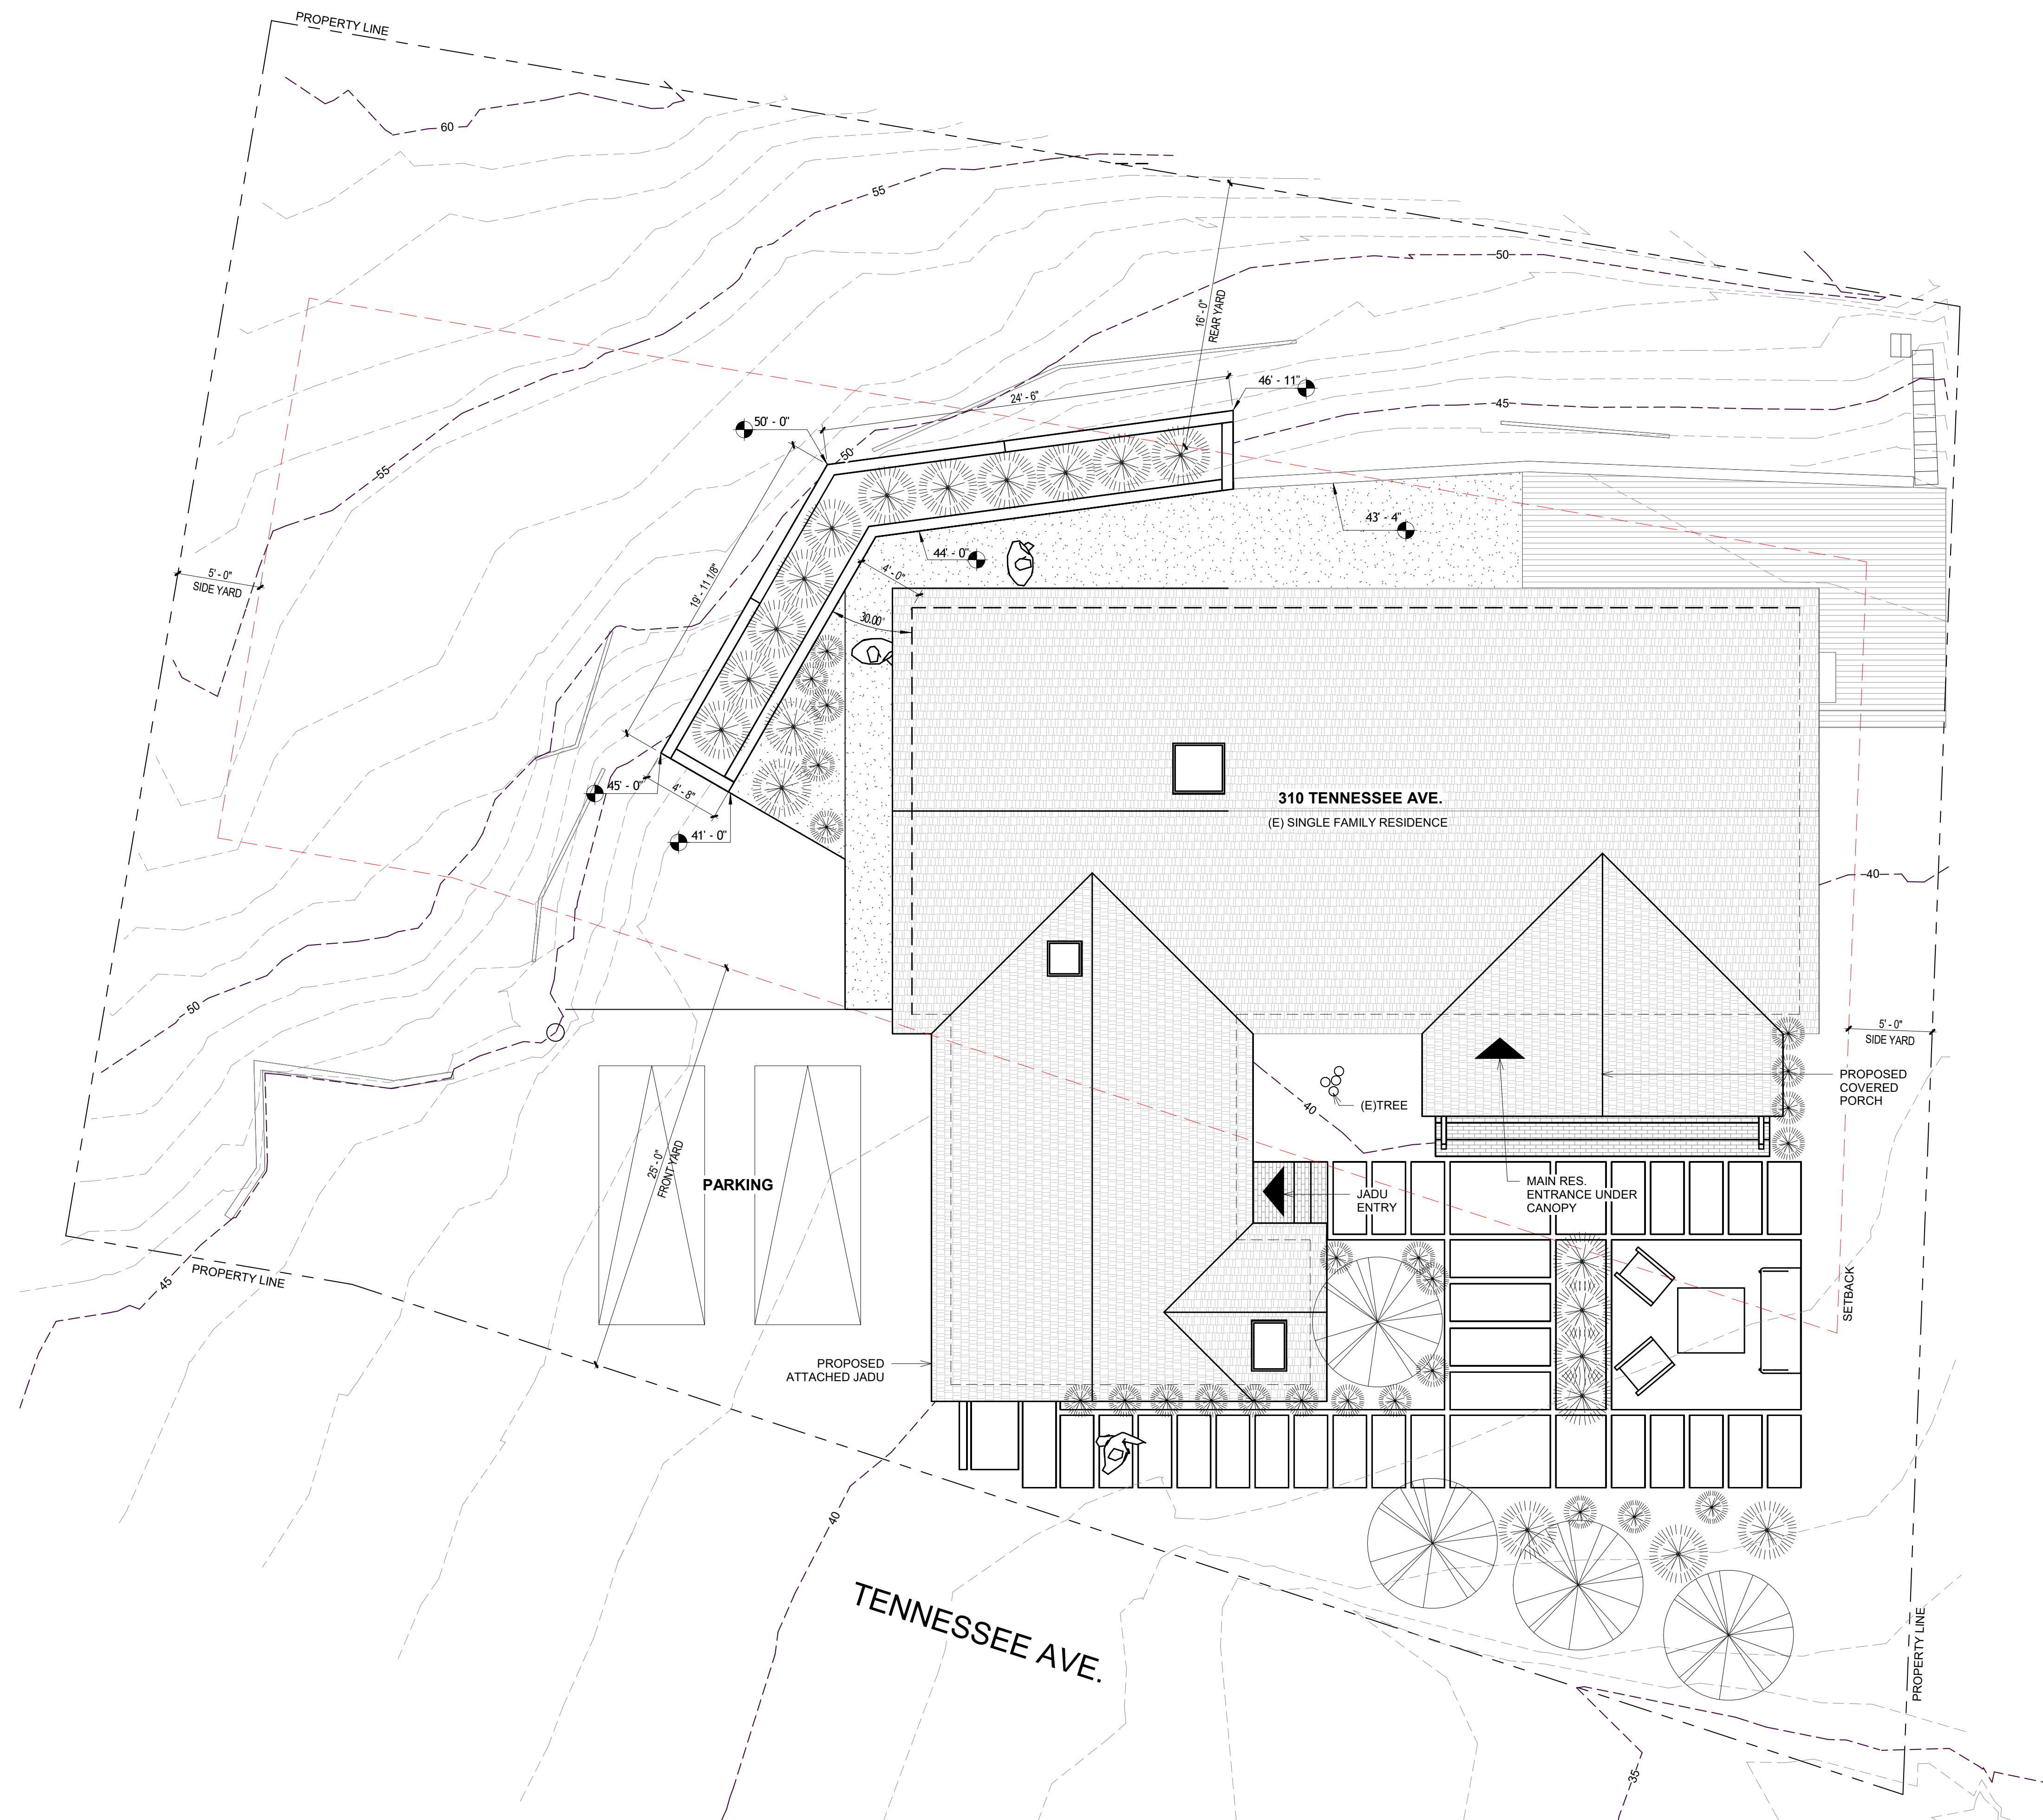

HUCKSTEPP / TAISTRA
310 TENNESSEE AVE.
MILL VALLEY, CA 94941

PROPOSED SITE PLAN

A1.1

Scale 3/16" = 1'-0"

7/29/2026 7:19:31 PM