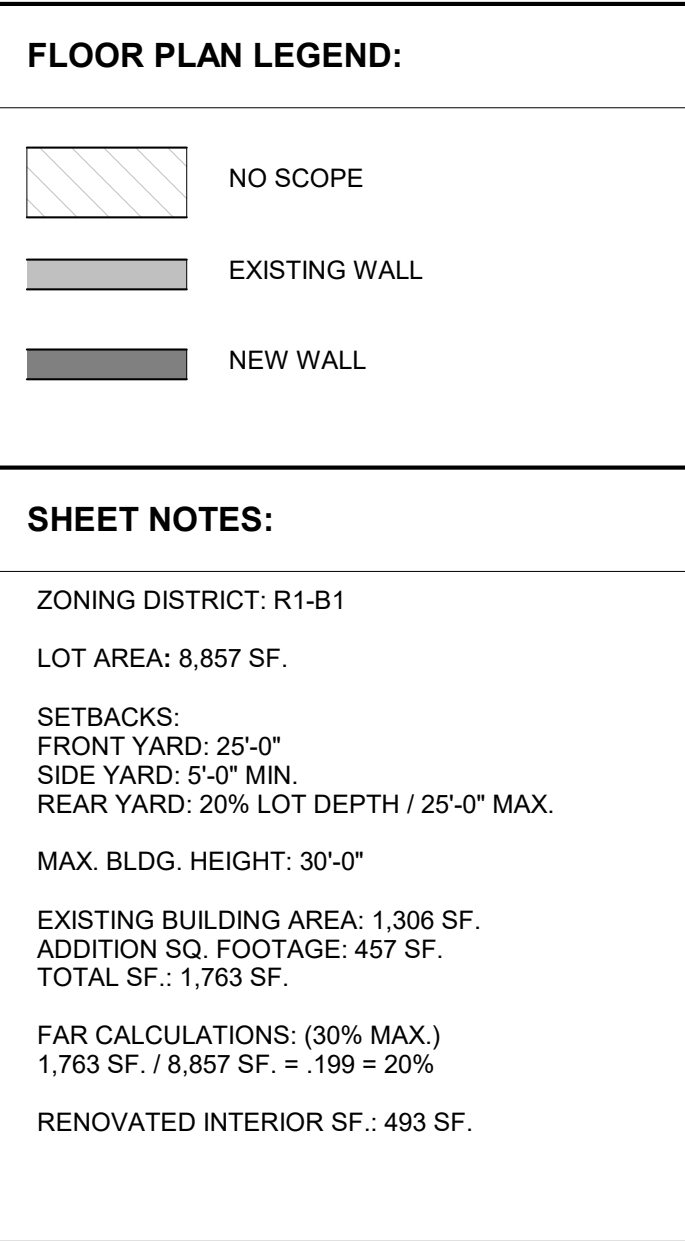


[illegible]

LOMAN MCNAMARA

100 Tamalpais Road, Berkeley CA 94708
TEL: 717.799.4078
EMAIL: richard@lomanmcnamara.com
jill@lomanmcnamara.com

HUCKSTEPP / TAISTRA

310 TENNESSEE AVE.
MILL VALLEY, CA 94941

PROPOSED FLOOR

PLAN

OPT-1.1


Scale 1/4" = 1'-0"

1 PROPOSED FLOOR PLAN
1/4" = 1'-0"

$$1/4'' = 1'-0''$$
 $\text{N} \ominus$

TENNESSEE AVE.

①

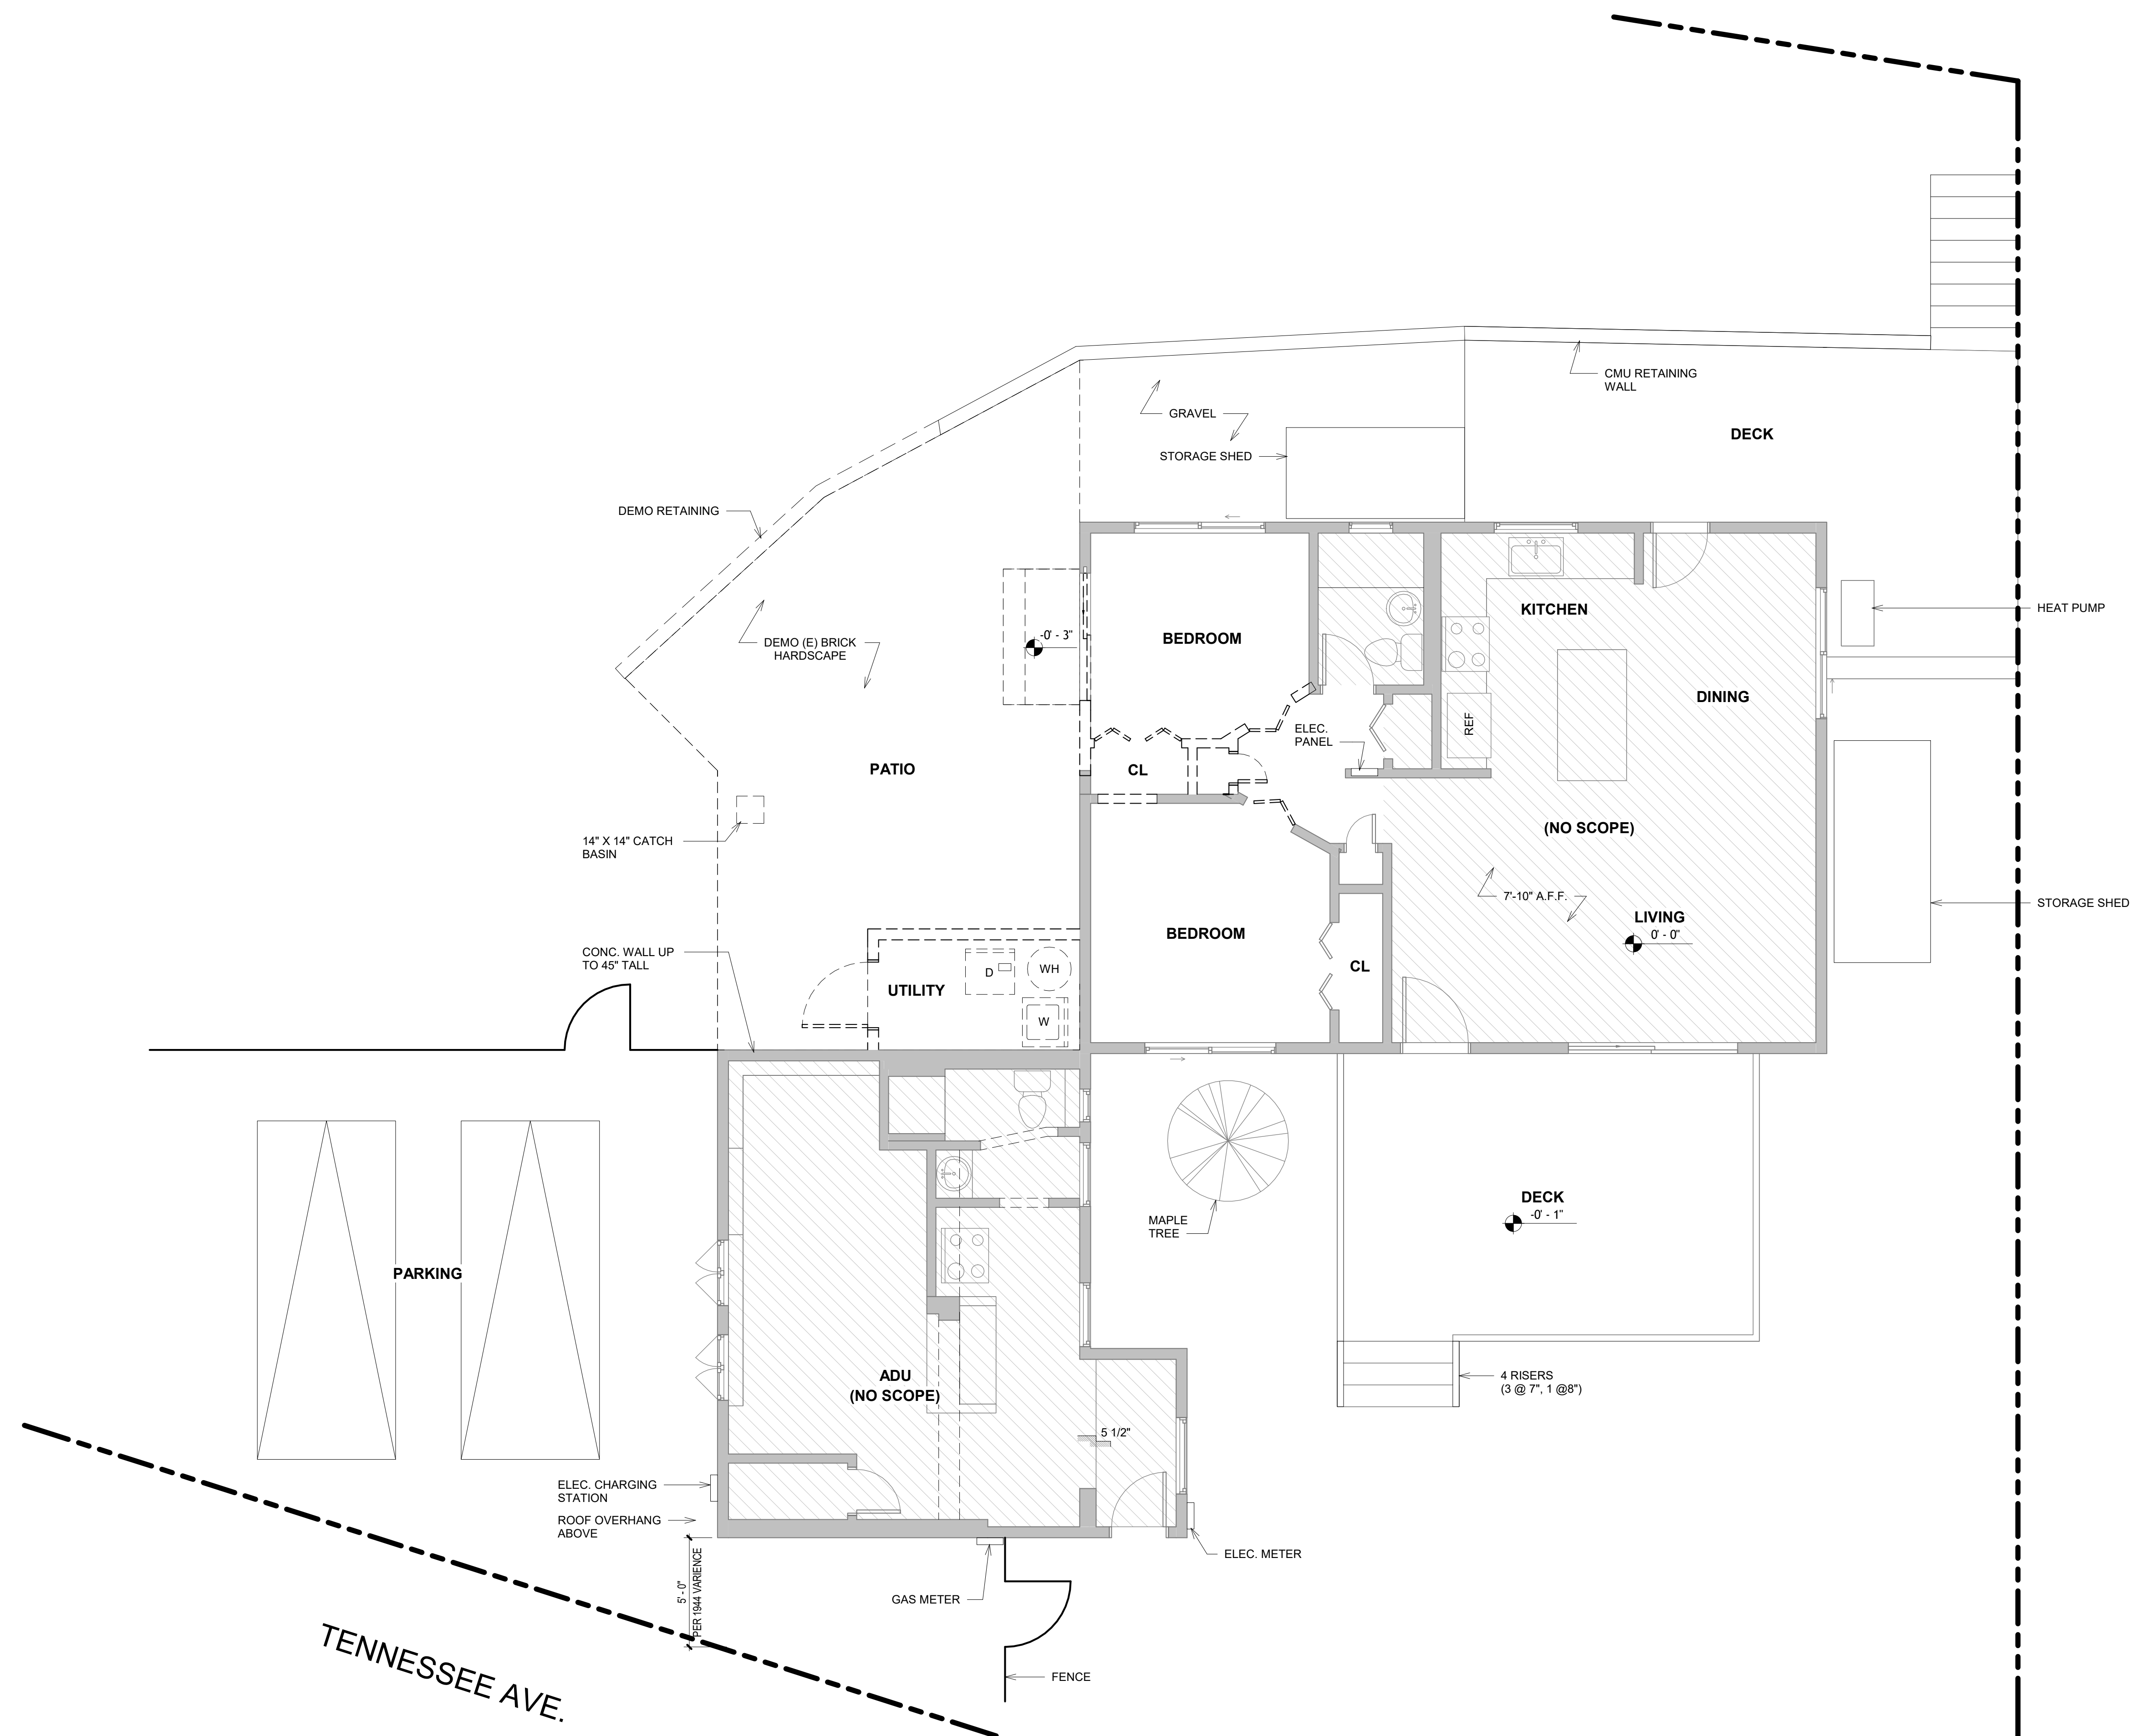

SCHEMATIC DESIGN

LOMAN MCNAMARA

100 Tamalpais Road, Berkeley CA 94708
TEL: 717.799.4078
EMAIL: richard@lomanmcnamara.com
ill@lomanmcnamara.com

HUCKSTEPP / TAISTRA


310 TENNESSEE AVE.
MILL VALLEY, CA 94941

DEMOLITION FLOOR PLAN

OPT-2.0

Scale 1/4" = 1'-0"

1/29/2026 10:25:59 AM

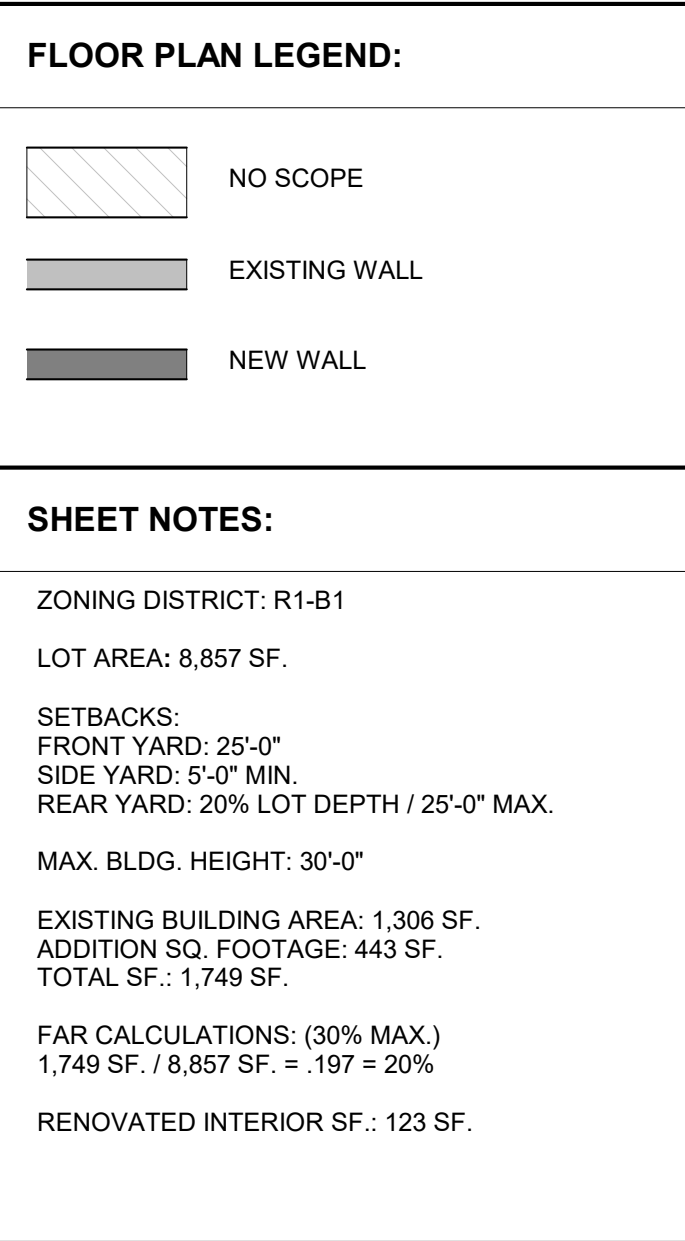[illegible]

LOMAN MCNAMARA

100 Tamalpais Road, Berkeley CA 94708
TEL: 717.799.4078
EMAIL: richard@lomanmcnamara.com
ill@lomanmcnamara.com

HUCKSTEPP / TAISTRA


310 TENNESSEE AVE.
MILL VALLEY, CA 94941

PROPOSED FLOOR PLAN

OPT-2.1

Scale 1/4" = 1'-0"

1 PROPOSED FLOOR PLAN
1/4" = 1'-0"

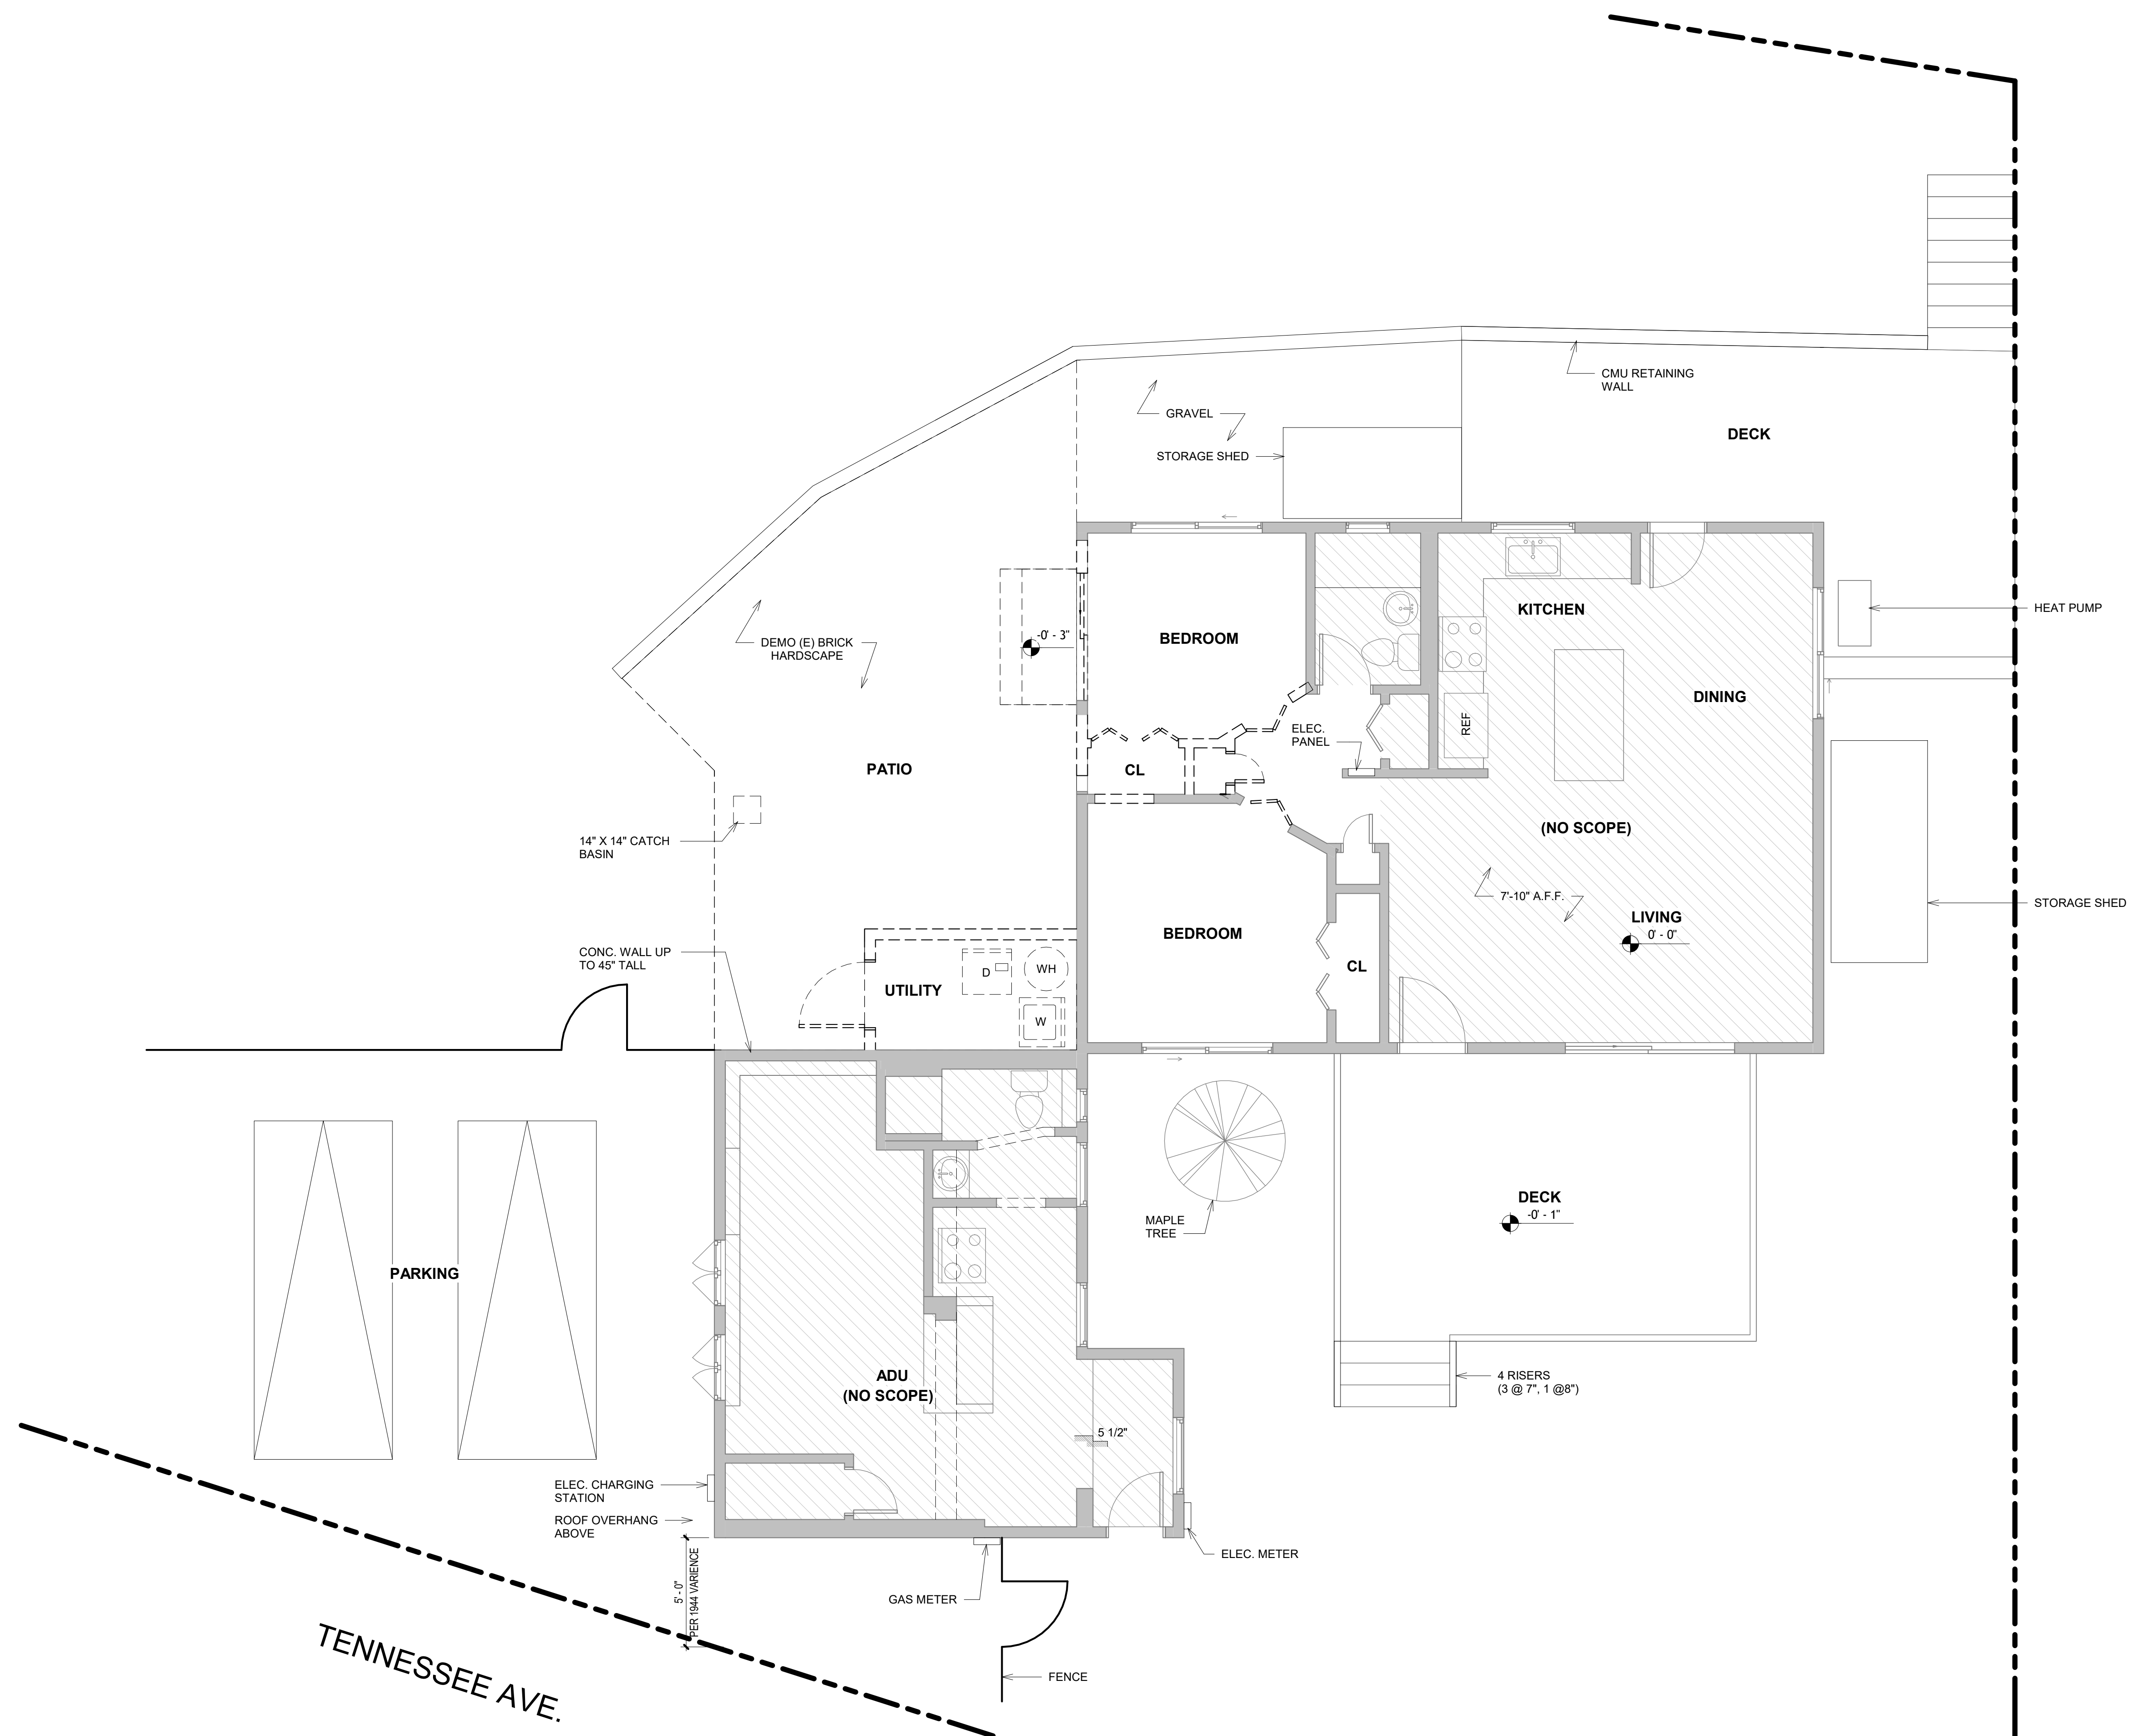

DEMO PLAN LEGEND:

	NO SCOPE
	EXISTING WALL
	TO BE DEMOLISHED

SCHEMATIC DESIGN

[illegible]

LOMAN MCNAMARA

100 Tamalpais Road, Berkeley CA 94708
TEL: 717.799.4078

EMAIL: richard@lomanmcnamara.com
ill@lomanmcnamara.com

HUCKSTEPP / TAISTRA

310 TENNESSEE AVE.
MILL VALLEY, CA 94941

DEMOLITION FLOOR PLAN


OPT-3.0

Scale 1/4" = 1'-0"

1 DEMO FLOOR PLAN
1/4" = 1'-0"

 $\text{N} \ominus$

1/29/2026 10:28:43 AM

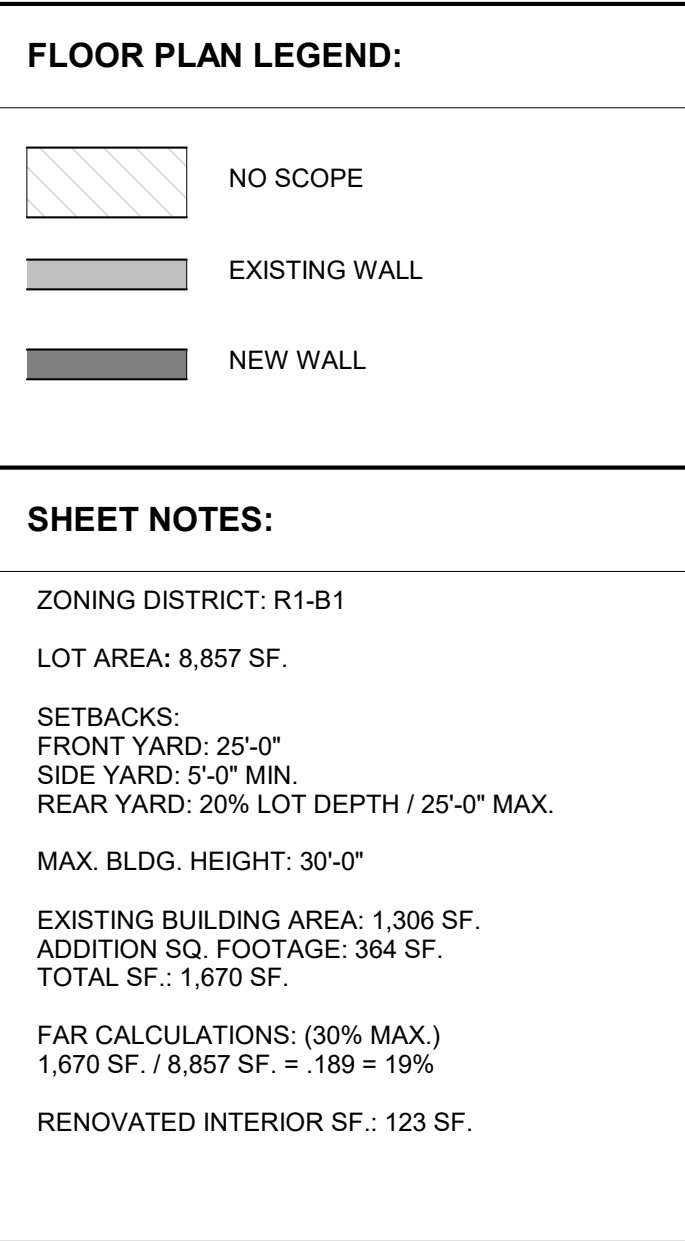[illegible]

LOMAN MCNAMARA

100 Tamalpais Road, Berkeley CA 94708
TEL: 717.799.4078
EMAIL: richard@lomanmcnamara.com
jill@lomanmcnamara.com

HUCKSTEPP / TAISTRA

310 TENNESSEE AVE.
MILL VALLEY, CA 94941

PROPOSED FLOOR PLAN

OPT-3.1

Scale 1/4" = 1'-0"

1 PROPOSED FLOOR PLAN
1/4" = 1'-0"